


CERTIFICATE OF SURVEY

I, Elliott Sturgeon, hereby certify that I am a Registered Land Surveyor; licensed in compliance with the laws of the State of Indiana, that the following represents a survey completed by me at the request of Dale Burch, that all monuments exist as shown, and that their location and type are, to the best of my knowledge, accurately shown.



Elliott Sturgeon
1-5-88

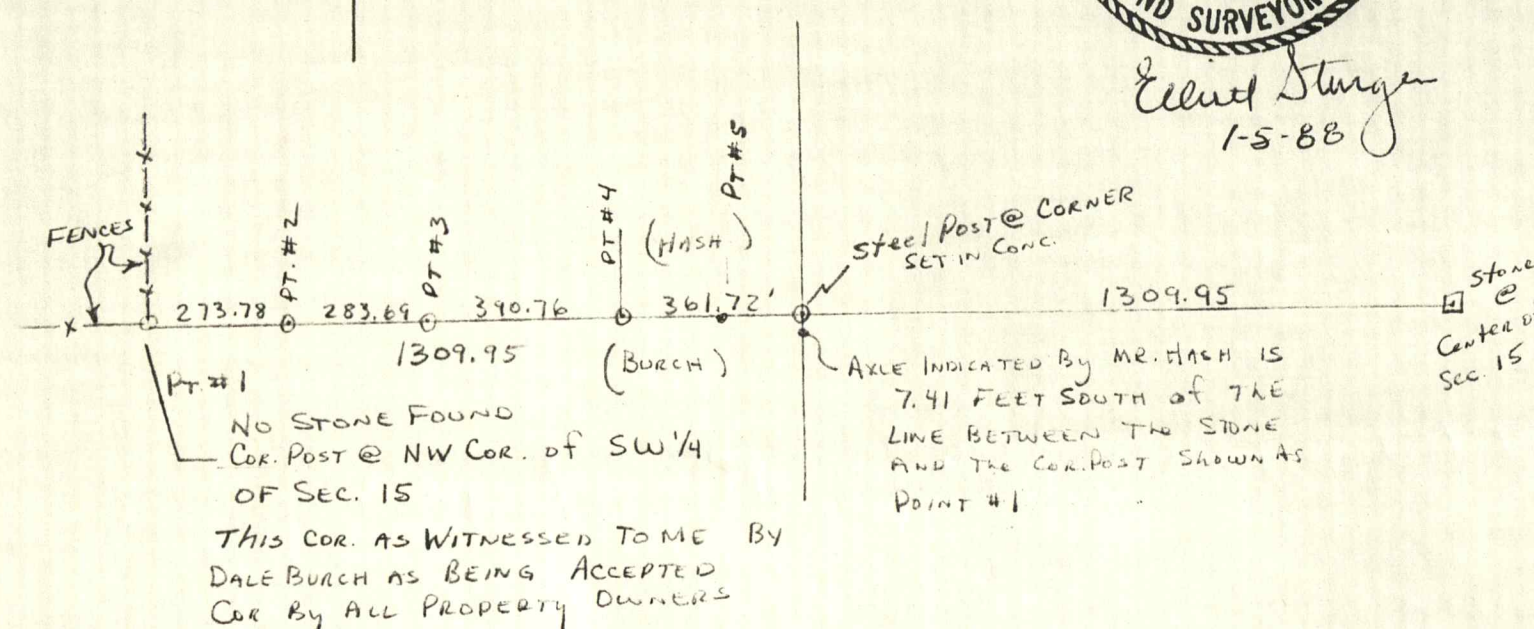

- PT #2 THEO. LINE IS 2.41' NO. OF FENCE
PT #3 THEO. LINE IS 1.92' NO. OF FENCE
PT #4 THEO. LINE IS 6.70' NO. OF FENCE (THIS PT. IS DONALD
HASH SW CORNER)
PT #5 THEO. LINE IS 7.14' NO. OF FENCE. (THIS PT IS LAST POST
AT EAST END OF FENCE BETWEEN HASH & BURCH'S LINE)

3 of 3

CERTIFICATE OF SURVEY

I, Elliott Sturgeon, hereby certify that I am a registered Land Surveyor, licensed in compliance with the laws of the State of Indiana, that the following represents a survey completed by me at the request of Ira Wright, Greene County Surveyor, that all monuments exist, and that their location and type are, to the best of my knowledge, accurately shown.

The following survey was undertaken to establish the quarter section corner on the west line of Section 15, Township 7 North, Range 4 West, in Greene County, Indiana. The following was located:

- 1) A stone was found at the center of the section.
- 2) A stone was found at the southwest corner of the section.
- 3) There was no stone located at the northwest corner of the section. However, a steel fence post had been driven at the approximate corner at the intersection of two old fencelines. This point was accepted as the section corner by the collateral evidence.
- 4) There was no stone located the the quarter section corner on the west line of the subject section. However, there were existing fenceline to the north, the west, and the east. This corner was well established by fenceline and accepted by adjacent property owners as the actual corner. This corner was then accepted by the collateral evidence as the corner.
- 5) A straight line between the corner post described in statement 4, above, and the stone at the center of the section would define the north line of the south-west quarter. A steel post was found equal distance from these two points and on the quartersection line. Mr. Dale Burch, an adjacent owner, had indicated that this steel post was placed at the edge of the original stone marker.


Sheet two of three attached is a sketch of the above information. Sheet three of three is survey completed in January at the request of Mr. Burch.

I hope you find the above to complete the survey as you requested.


Sincerely,
Elliott Sturgeon
Elliott Sturgeon PE, LS

SEC. 15 T7N R4W
GREENE CO. INDIANA

2 of 3

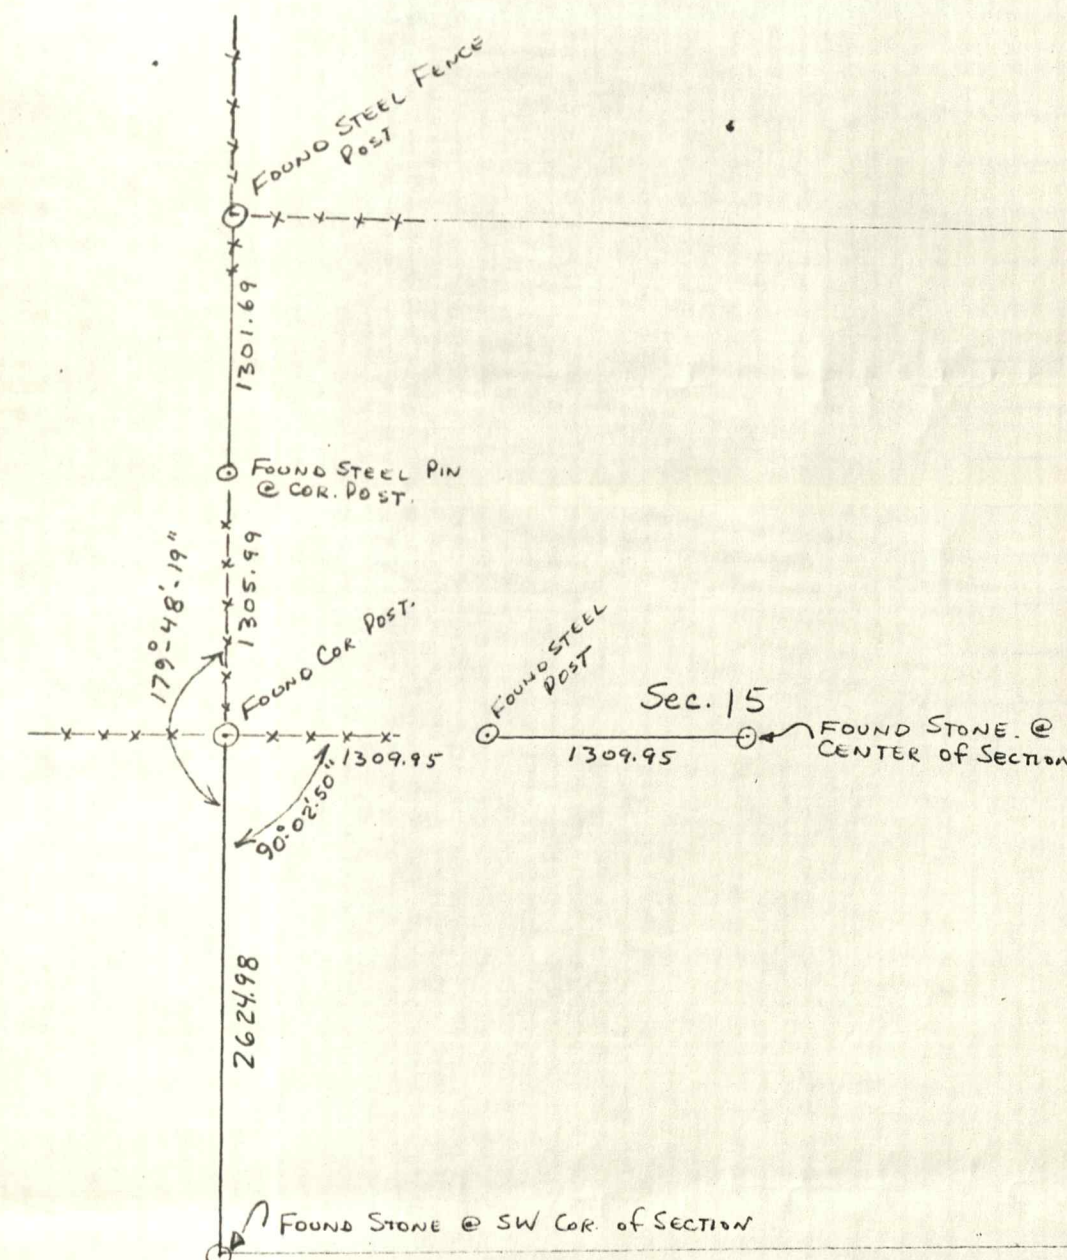

SCALE 1"=1000'
-X-X FENCELINES

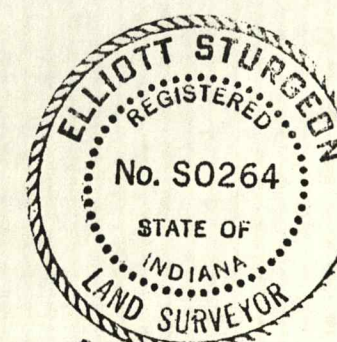

Elliott Sturgeon
9-1-88